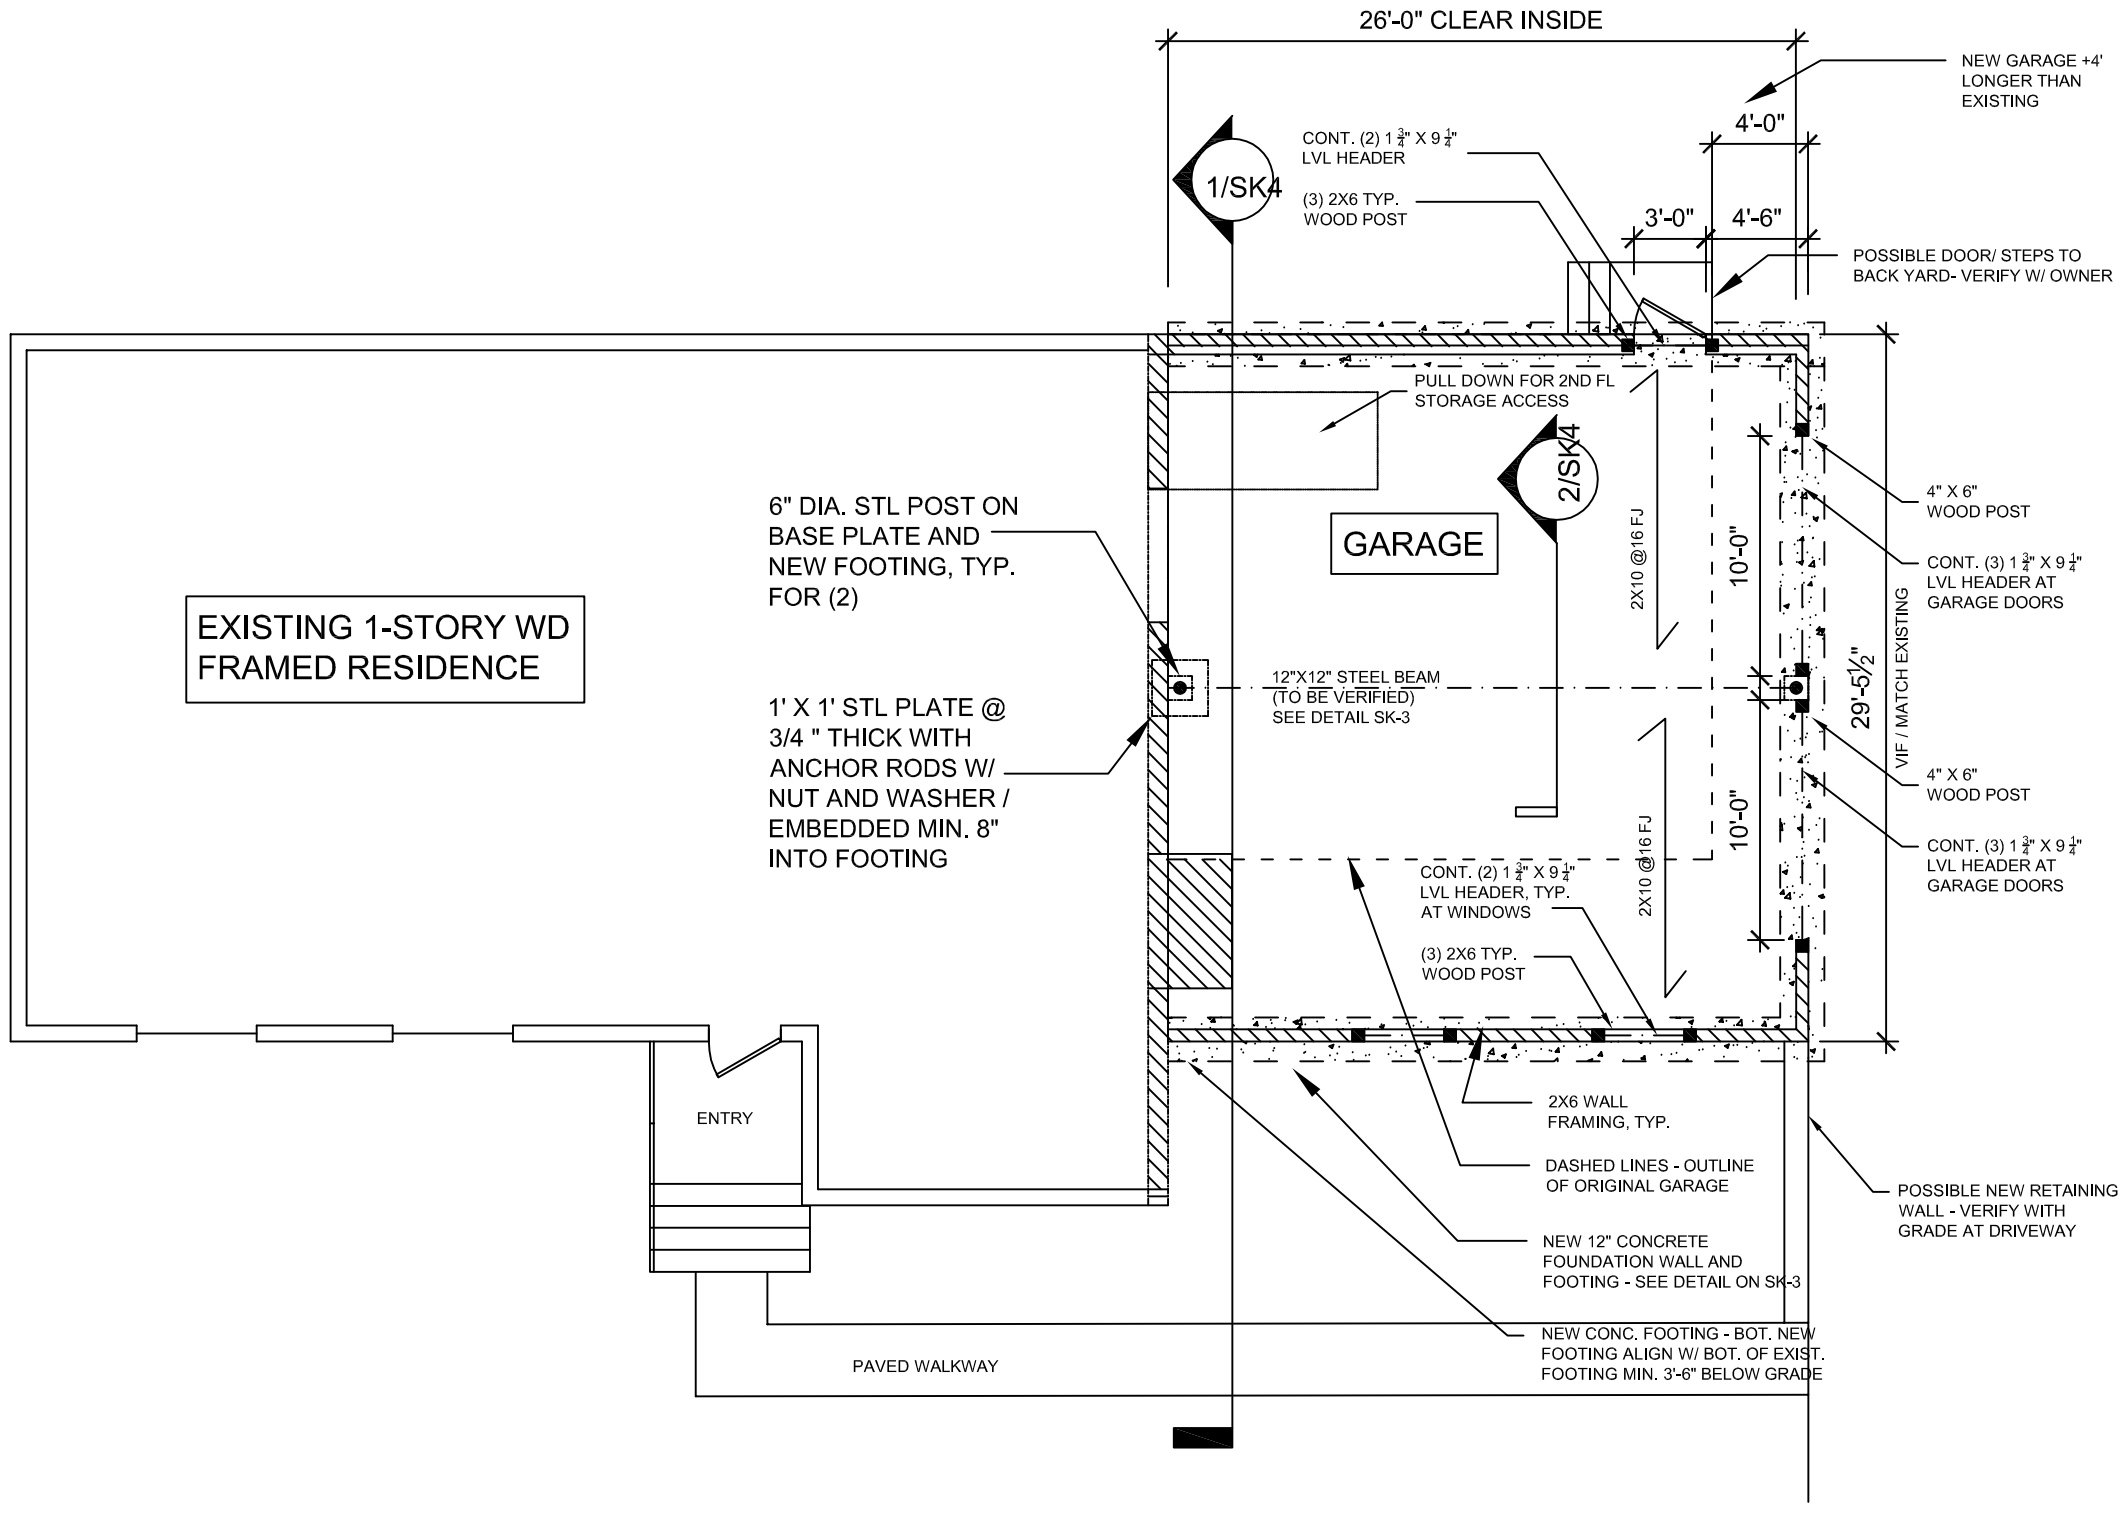

1 FOUNDATION PLAN

SCALE: 1/8" = 1'-0"

LISA PIPER GILBERT, ARCHITECT
108 Longview Avenue
White Plains, NY 10605
914-310-4580
lpgarch@gmail.com

Project Description:
Garage Addition

Owner/ Address:
Frank Malandruccolo
216 West Lake Drive
Valhalla, NY 10595

Foundation Plan

DRAWING NO.:

SK-4

DATE: 11-22-15