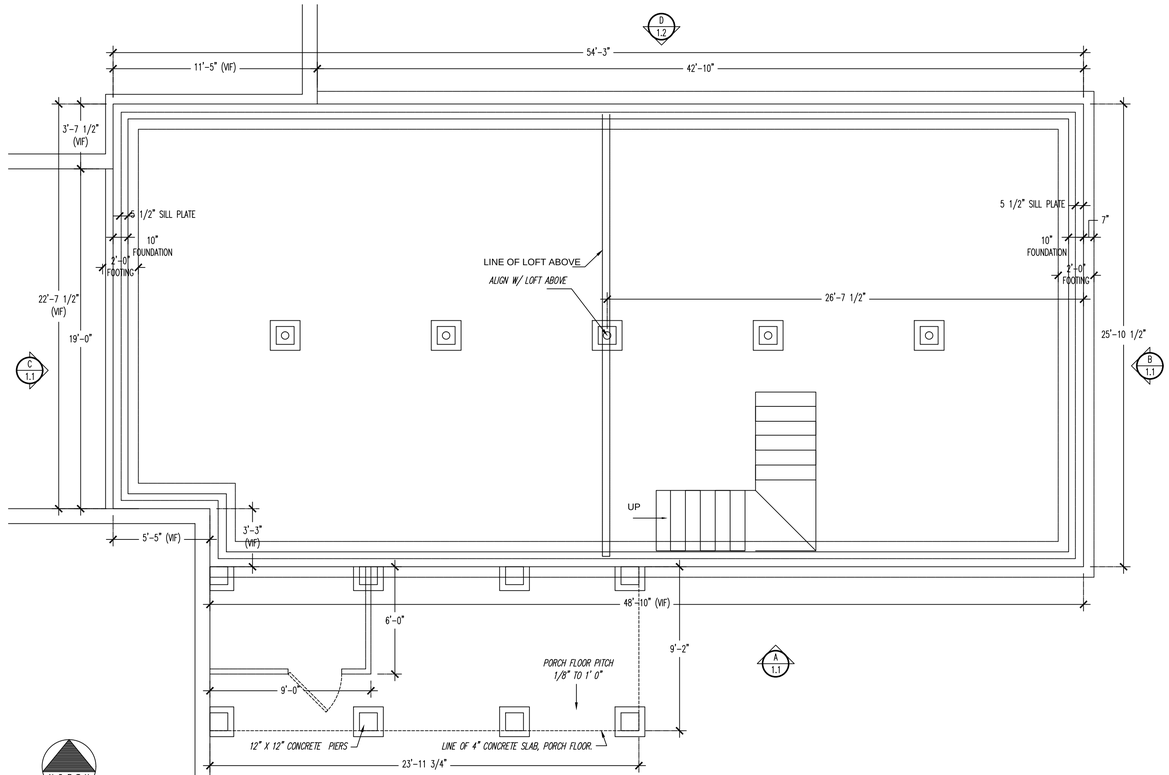

P3 PLAN @ FOUNDATION
Sc. 1/4" = 1'-0"

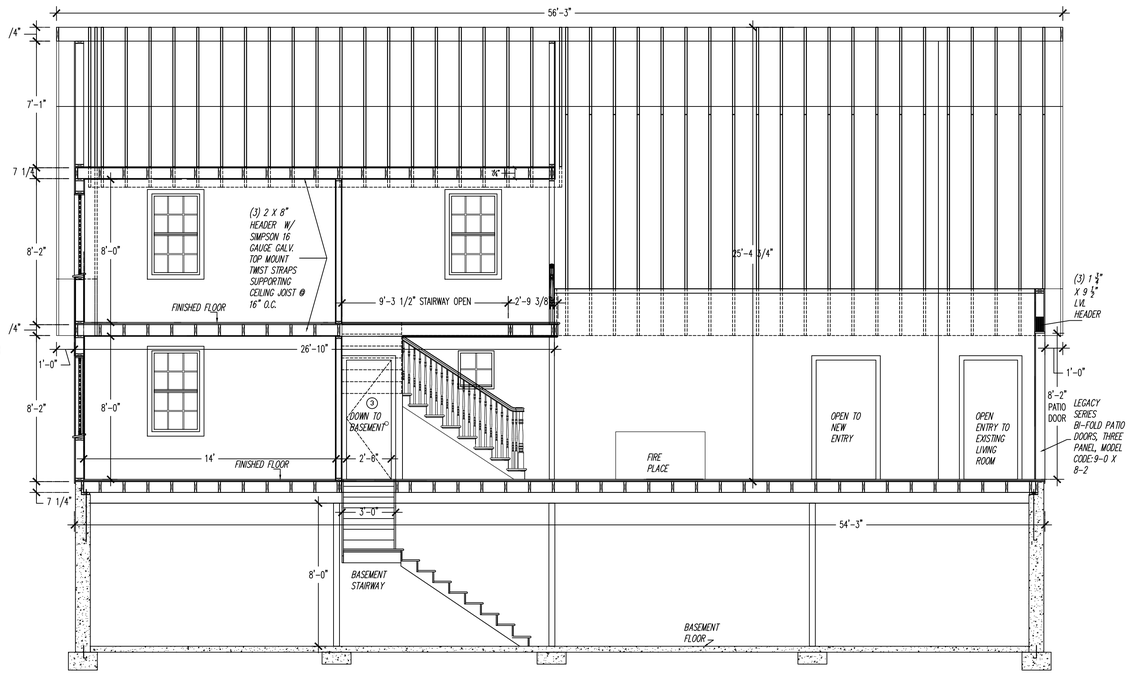

4 SECTION - NORTH
Sc. 1/4" = 1'-0"

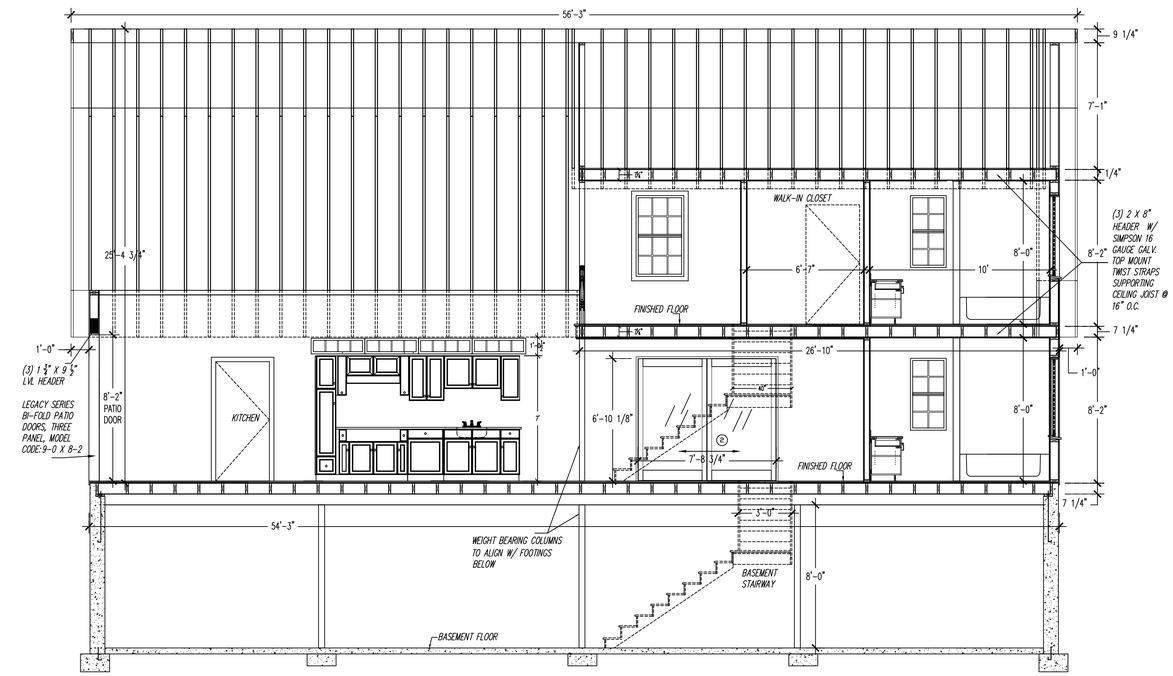

3 SECTION - SOUTH
Sc. 1/4" = 1'-0"

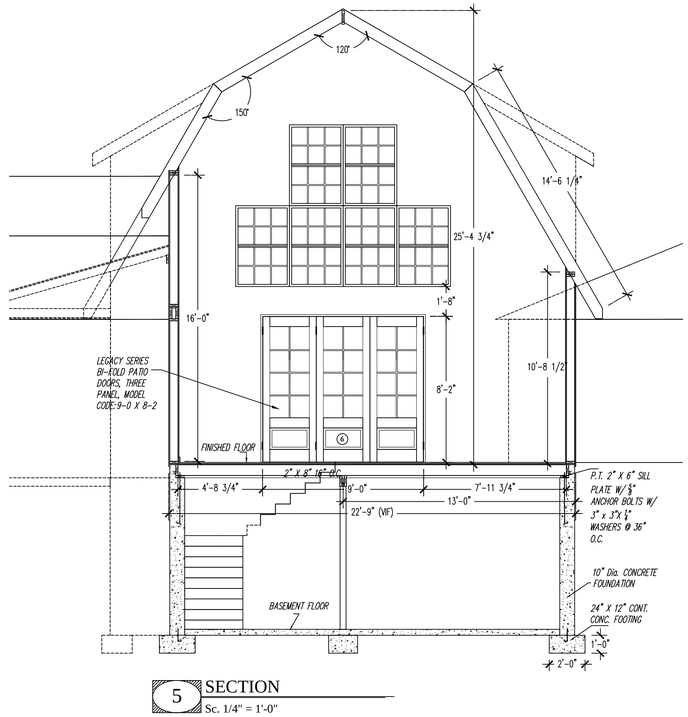

5 SECTION
Sc. 1/4" = 1'-0"

RECORD OF PRINTS

DATE	QUANT.	FOR	TO	QUANT.	FOR

REVISIONS

No.	Date	Revision/Issue	No.	Date	Revision/Issue

PROJECT: POLLARD RESIDENCE
LOCATION: 197 CHESHAM DRIVE MIDDLEBURY, CT.
ARCHITECT:
CONTRACTOR:
DRAWING TITLE: SECTIONS & BASEMENT PLAN

MDL DESIGN & DRAFTING LLC
27 TRESCOTT ST.
WEST HAVEN, CT 06516
PH:203-933-2538
Cell:203-809-4508
mloverier627@comcast.net

DATE: 05/7/15
DRAWN BY: MDL
CHECKED BY:
SCALE: AS NOTED
DRAWING NUMBER: 1.4